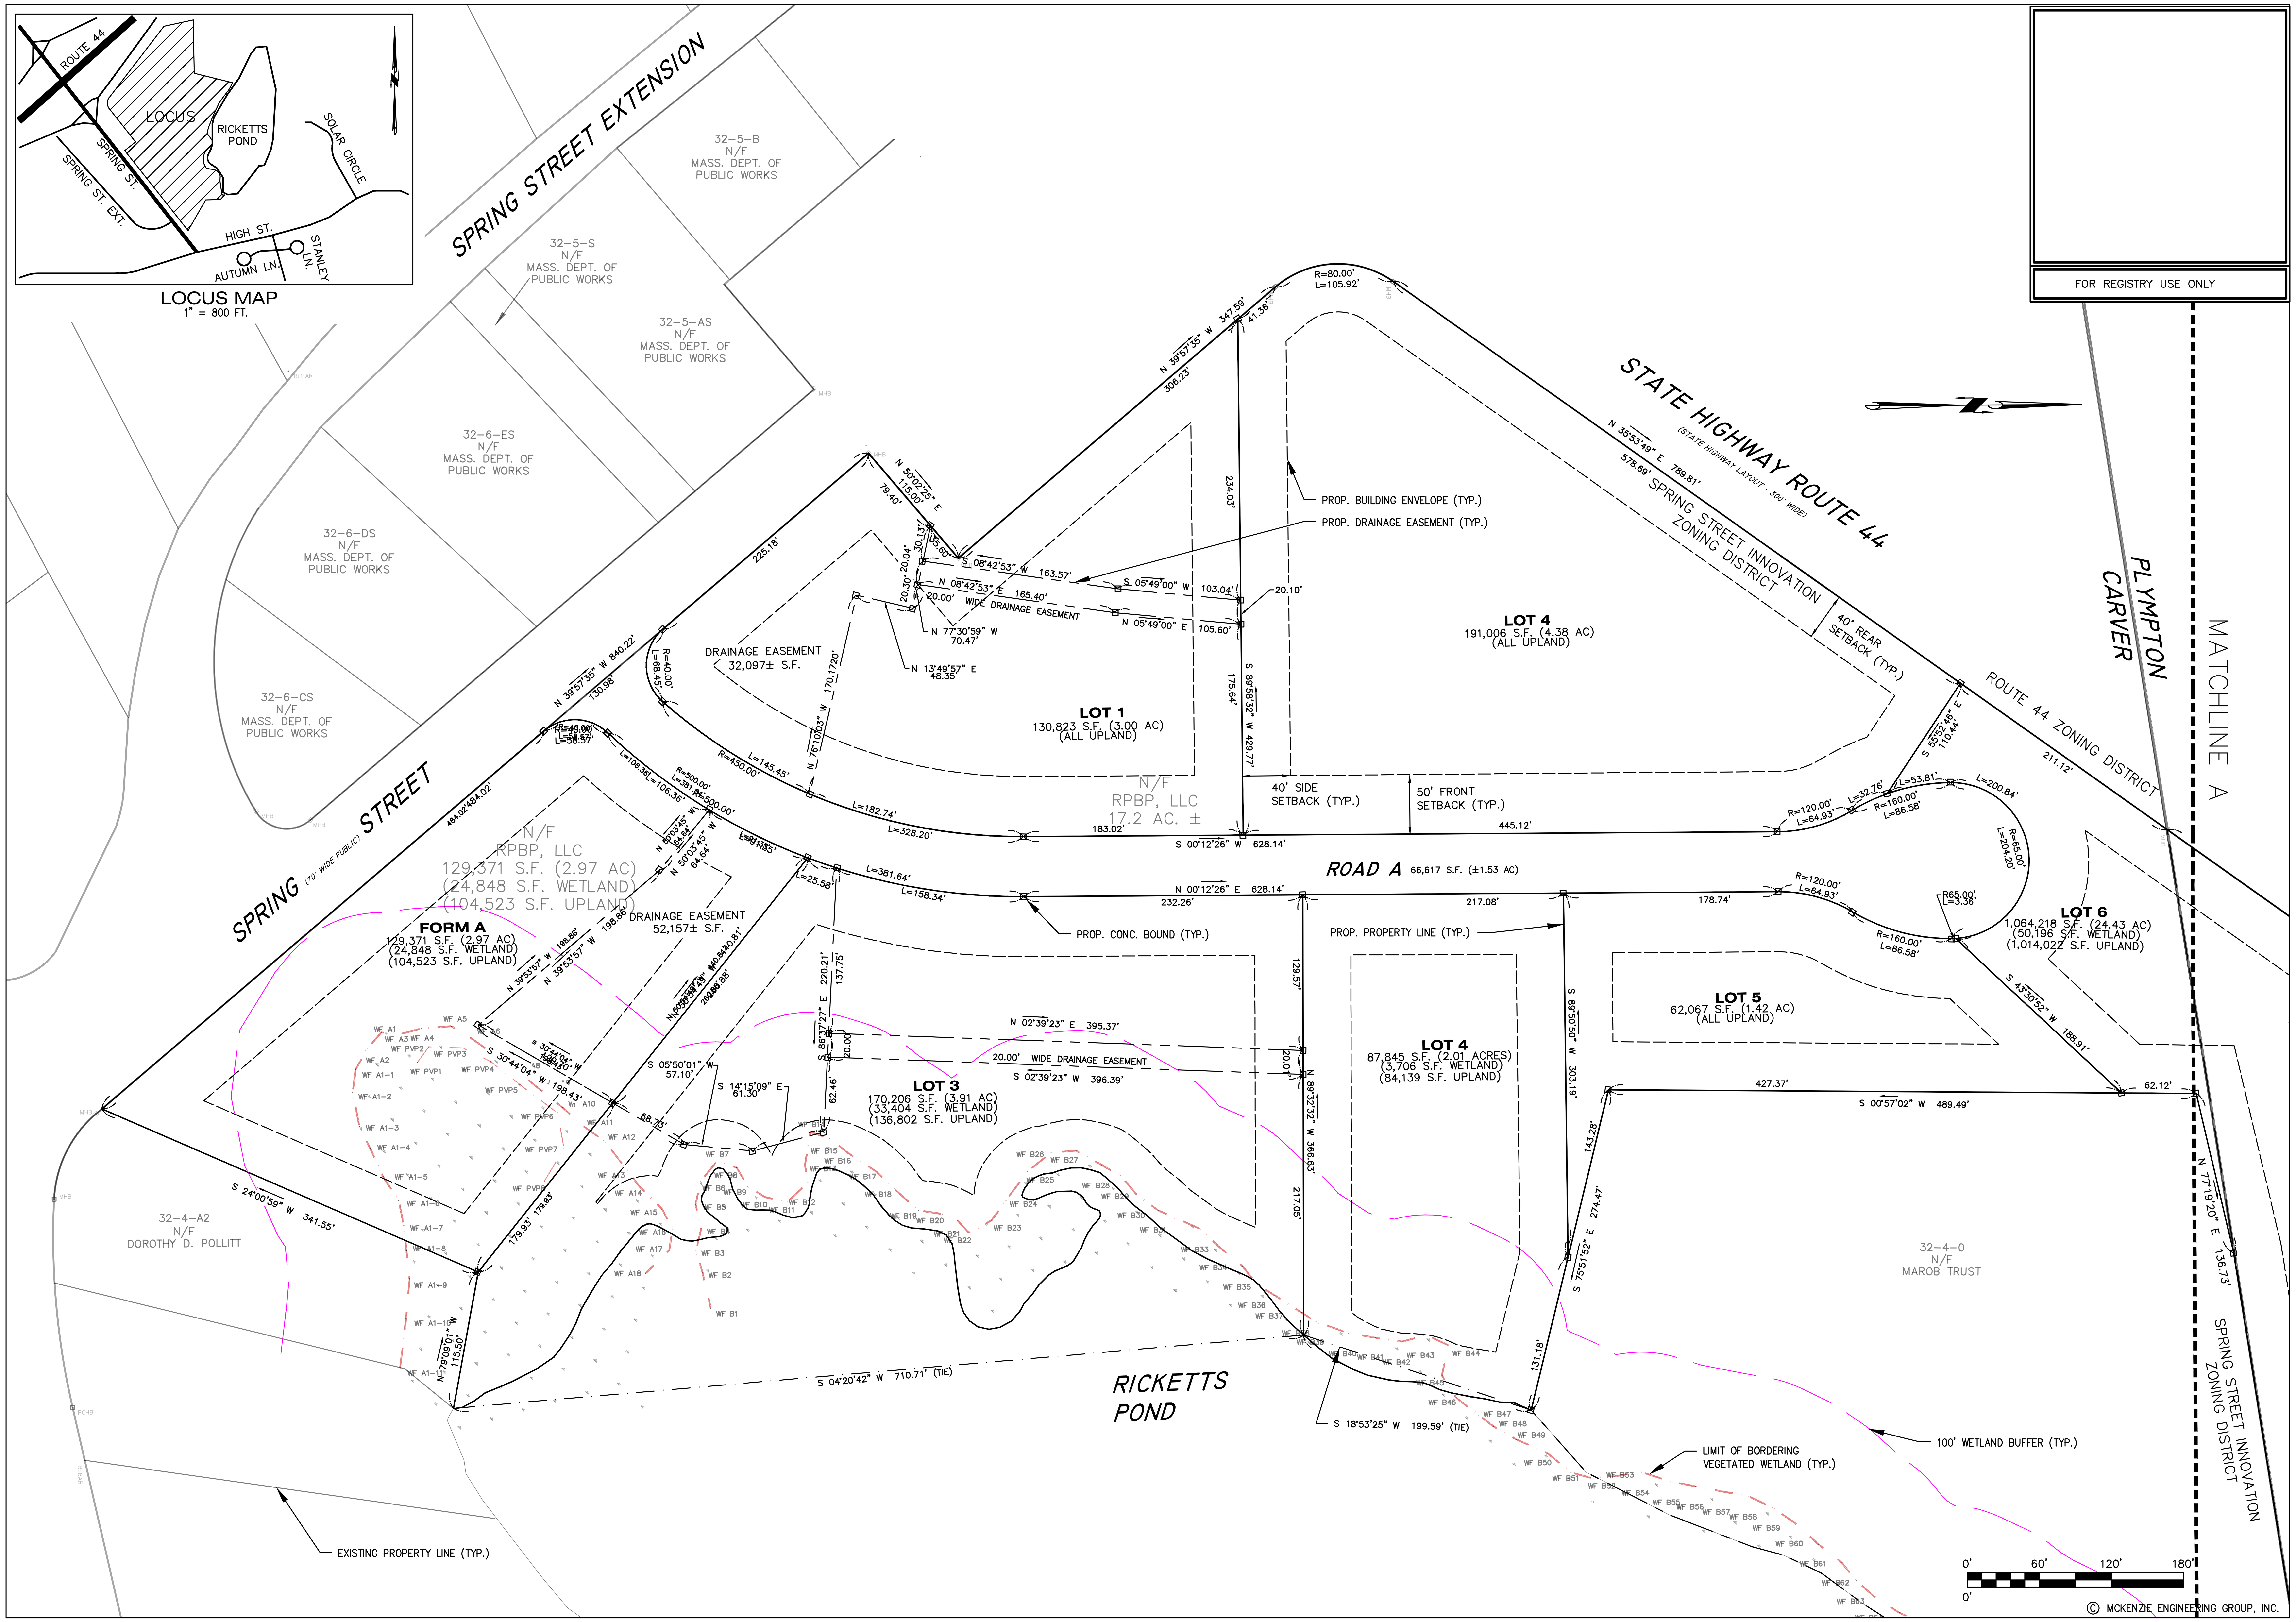


FOR REGISTRY USE ONLY

| REV | DATE | DESCRIPTION | BY | APP |
|---|---|---|---|---|
| | | | | |

MCKENZIE ENGINEERING GROUP
Assinippi Office Park
150 Longwater Drive, Suite 101
Norwell, MA 02061
P: 781.792.3900
F: 781.792.0333
www.mckeng.com

# PLAN OF LAND RICKETTS POND BUSINESS PARK

OFF SPRING STREET
CARVER, MASSACHUSETTS

PROFESSIONAL SURVEYOR:

OWNER/APPLICANT:
RPBP, LLC
3 MARION DRIVE
CARVER, MA 02330

PERMIT PLAN SET

| | |
|---|---|
| DRAWN BY: | ESS |
| DESIGNED BY: | ESS |
| CHECKED BY: | RJH |
| APPROVED BY: | RJH |
| DATE: | SEPTEMBER 16, 2020 |
| SCALE: | 1"=60' |
| PROJECT NO.: | 217-182 |

DWG. TITLE:
LOTTING PLAN

DWG. NO:
1